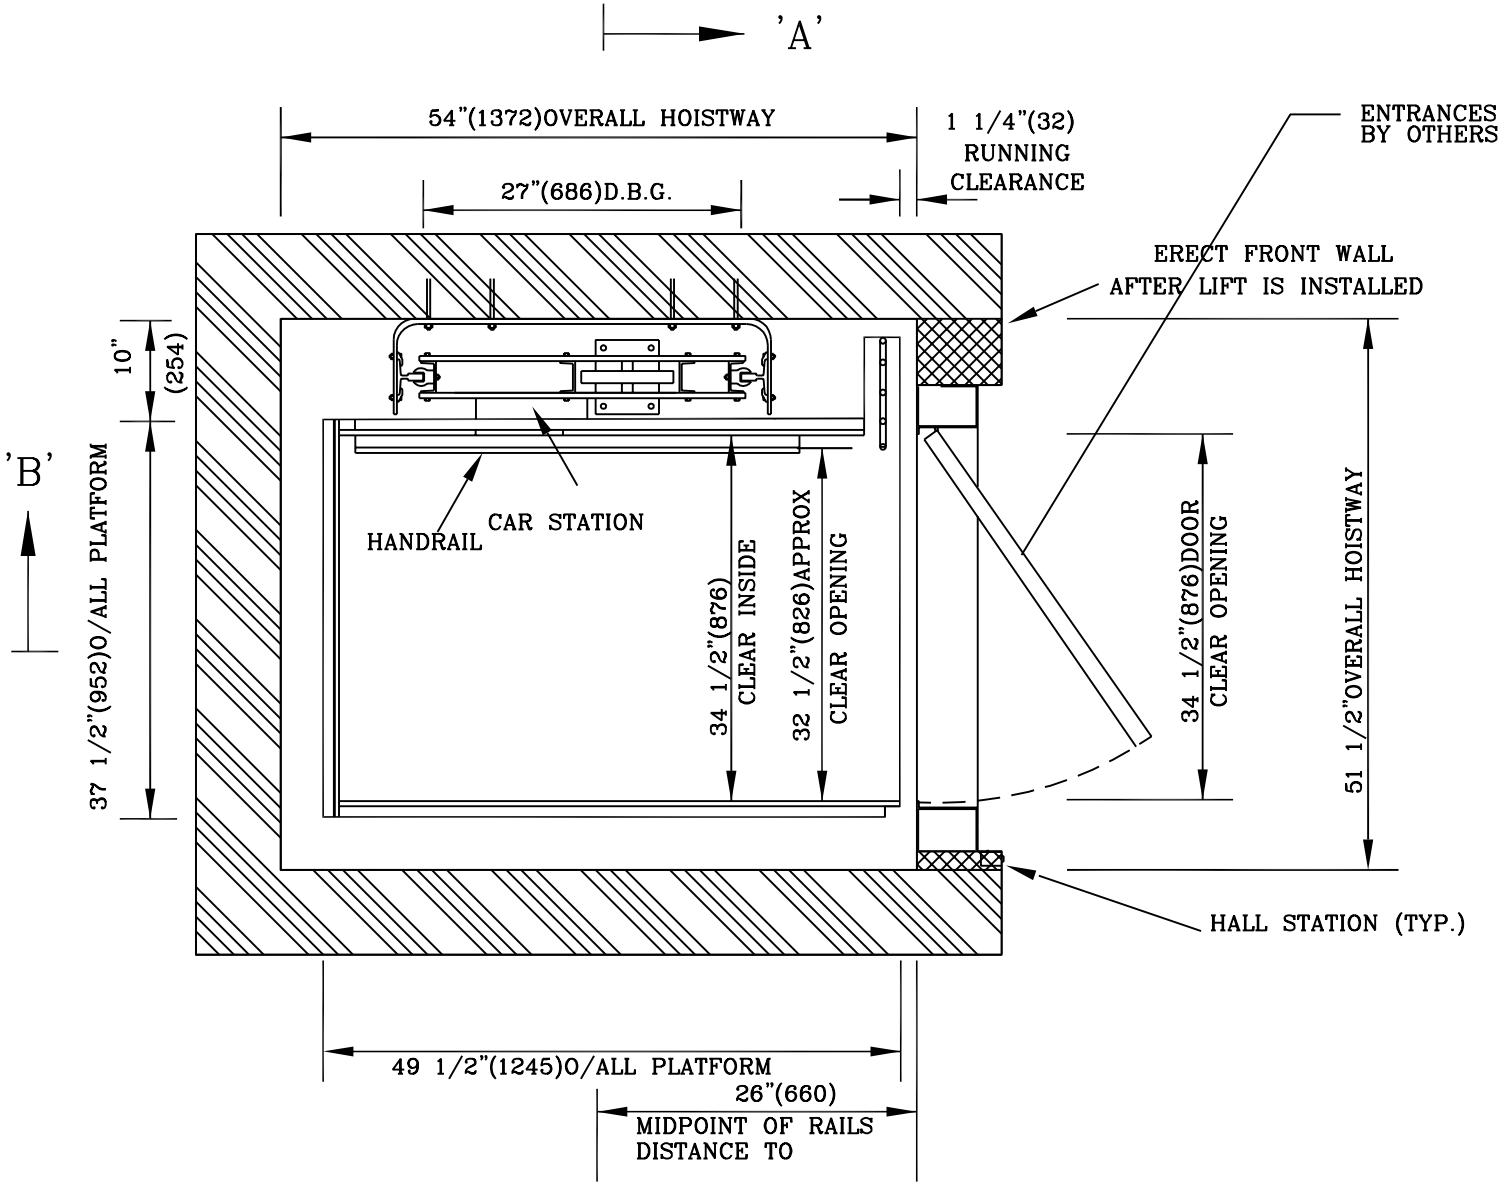

REV	DESCRIPTION	DATE	BY

FEDERAL ELEVATOR
BRAMPTON, ONTARIO, CANADA
WEBSITE:www.federalelevator.com
Tel:(905)458-4015 Fax:(905)458-0680

DR'N	SZ	DATE	03/17/03	SCALE	N/A

NAME	RESIDENTIAL 3'x4' (FRONT ONLY)			
OTHER	SAMPLE			
SHEET	1	DWG NO.	RESIDENTIAL 34(R)(SC)	REV. 0
OF	1			